FilmL.A., Inc.
6255 W Sunset Blvd, 12th Floor
Hollywood, CA 90028
t: (213)977-8600 - f: (213)977-8601
www.filmla.com

Summary Information

Permit No: F00143418-D **Type of Permit:** FILMING **Release Date:** 10/19/2018

Production Company WARNER BROS TELEVISION PRODUCTION

Insured Company Name WARNER BROS TELEVISION PRODUCTION

Contact Phone No. 1 818-954-4833
Contact Phone No. 2
Fax 818-954-4904
Address 4000 WARNER BLVD
BURBANK, California 91522

Production Title WHAT IF EP104

Type of Production TV Drama

Producer Steve Sassen

Director Jessika Borsiczky

1st AD Bryan Cox

Production Manager Randall Taylor

FilmL.A. Coordinator Naomi Kajiyama

Location Manager Chris Campbell
Primary Phone Mobile - 310-210-3285
Secondary Phone Office - 818-954-6100

Location Assistant n/a n/a
Primary Phone Mobile - 000-000-0000
Secondary Phone

Fees

Posting 1800	$414.00
Notification Charge	$170.00
LA CITY LANE AND STREET CLOSURE FEE	$312.00
FILMLA NON-REFUNDABLE FILM PERMIT RIDER FEE	$109.00

Total Permit Fee $1,005.00

Number of Locations 1

NOT A PERMIT

FilmL.A., Inc.
6255 W Sunset Blvd, 12th Floor
Hollywood, CA 90028
t: (213)977-8600 - f: (213)977-8601
www.filmla.com

Summary Information — Location

Permit Number	F00143418-D	**Location Manager**	Chris Campbell
Production Company	WARNER BROS TELEVISION PRODUCT...	Primary Phone	Mobile - 310-210-3285
Insured Company	WARNER BROS TELEVISION PRODUCT...	Secondary Phone	Office - 818-954-6100
Production Title	WHAT IF EP104		

Location Address 6065 Selma Ave, Los Angeles, CA, 90028

Location Type Private Residence

Prep Dates 10/22/2018 - 10/22/2018 07:00 - 19:00 1 day

Film Dates 10/22/2018 - 10/22/2018 17:00 - 22:00 1 day

Strike Dates 10/23/2018 - 10/23/2018 07:00 - 19:00

Open or Closed to the Public Closed

Generic Conditions

*Certain service and personnel fees required by jurisdictional agencies are not collected by FilmL.A. Any such fees must be paid directly to the appropriate agency, and a separate invoice will be provided to the permittee.
All travel lanes and bike lanes shall be closed per the WATCH manual.
Community Survey Obtained
Equipment staging and vehicles may park on one side of the street only.
May not interfere with adjacent traffic lanes or adjacent bike lane
Must Maintain 5' Clearance on Sidewalks/Walkways
Must maintain local/emergency access
No cast or crew parking on area streets
Number of uniformed officers listed on the permit is a minimum requirement. Permittee remains responsible for deploying a sufficient number of uniformed officers to provide traffic and crowd control to ensure the safety of the film crew and the public.
Traffic control must be done in accordance w/MUTCD
Uniformed officers shall have a copy of the film permit in their possession and are required to confirm that all traffic control signage devices are in place.

Please see attached document Warner.What.143418.LaBaigSelmaFull.pdf

Equipment on Location

Type	Quantity
5 or 10 ton trucks	6
Cast/Crew vehicles	85
Catering Truck	2
Cube Trucks	4

Personnel on Location

Type	Quantity
Cast	10
Crew	85
Off-Duty/Retired LAPD Officer(s)	3

NOT A PERMIT

FilmL.A., Inc.
6255 W Sunset Blvd, 12th Floor
Hollywood, CA 90028
t: (213)977-8600 - f: (213)977-8601
www.filmla.com

Summary Information — Location

Permit Number	F00143418-D	**Location Manager**	Chris Campbell
Production Company	WARNER BROS TELEVISION PRODUCT...	Primary Phone	Mobile - 310-210-3285
Insured Company	WARNER BROS TELEVISION PRODUCT...	Secondary Phone	Office - 818-954-6100
Production Title	WHAT IF EP104		

Generator	2
Motor Homes	2
Semi Trucks	2
Trailers	2
Vans	6

Filming Activities Equipment on property; Equipment on sidewalk, in curb lane & across street; Exterior Dialogue; Exterior motion without sound; Interior Dialogue; Interior motion without sound; Intermittent pedestrian control; Intermittent traffic control - 2 minutes standard; Dolly track on sidewalk and street; Condor in street;

Jurisdiction **Political:** Los Angeles City - Council District 13 **Police:** Los Angeles Police Department **Fire:** Los Angeles City

Thomas Guide **Page:** 593 **Grid:** G4

Approvals

LOS ANGELES CITY POLICE DEPARTMENT	Vincent Aguirre
FILMLA. CLOSURES	Adrian Fayad
LOS ANGELES CITY DEPARTMENT OF PUBLIC WORKS	Jessica Castro

Coordinator Note Equipment staging and vehicles may park on one side of the street only (except within BPW-approved full closures)

Coordinator Note Rider D obtains community surveys and closure approval; releases location; collects notification, posting, and closure fees

Parking

Base Camp	**Crew Parking**	
Location Type : Filming Location	Location Type : Other Location	SUNSET GOWER STUDIOS 1438 N Gower St, Los Angeles, CA, 90028

Posting "No Parking" signs B/S LA BAIG AV., HAROLD WY. - SELMA AV.
B/S SELMA AV., LA BAIG AV. - N GOWER ST.

Approximate Footage 1501 - 1800 **Log Number** 220067

Date(s) 10/22/2018 to 10/22/2018 **Time(s)** 07:00 to 22:00

Lane / Full Closure FULL CLOSURE LA BAIG AV., HAROLD WY. - SELMA AV.

NOT A PERMIT

FilmL.A., Inc.
6255 W Sunset Blvd, 12th Floor
Hollywood, CA 90028
t: (213)977-8600 - f: (213)977-8601
www.filmla.com

Summary Information — Location

Permit Number	F00143418-D	**Location Manager**	Chris Campbell
Production Company	WARNER BROS TELEVISION PRODUCT...	Primary Phone	Mobile - 310-210-3285
Insured Company	WARNER BROS TELEVISION PRODUCT...	Secondary Phone	Office - 818-954-6100
Production Title	WHAT IF EP104		

FULL CLOSURE SELMA AV., LA BAIG AV. - N GOWER ST.

Approximate Footage 301 - 600

Date(s) 10/22/2018 to 10/22/2018 **Time(s)** 12:00 to 22:00

NOT A PERMIT

Permit #F00143418-D

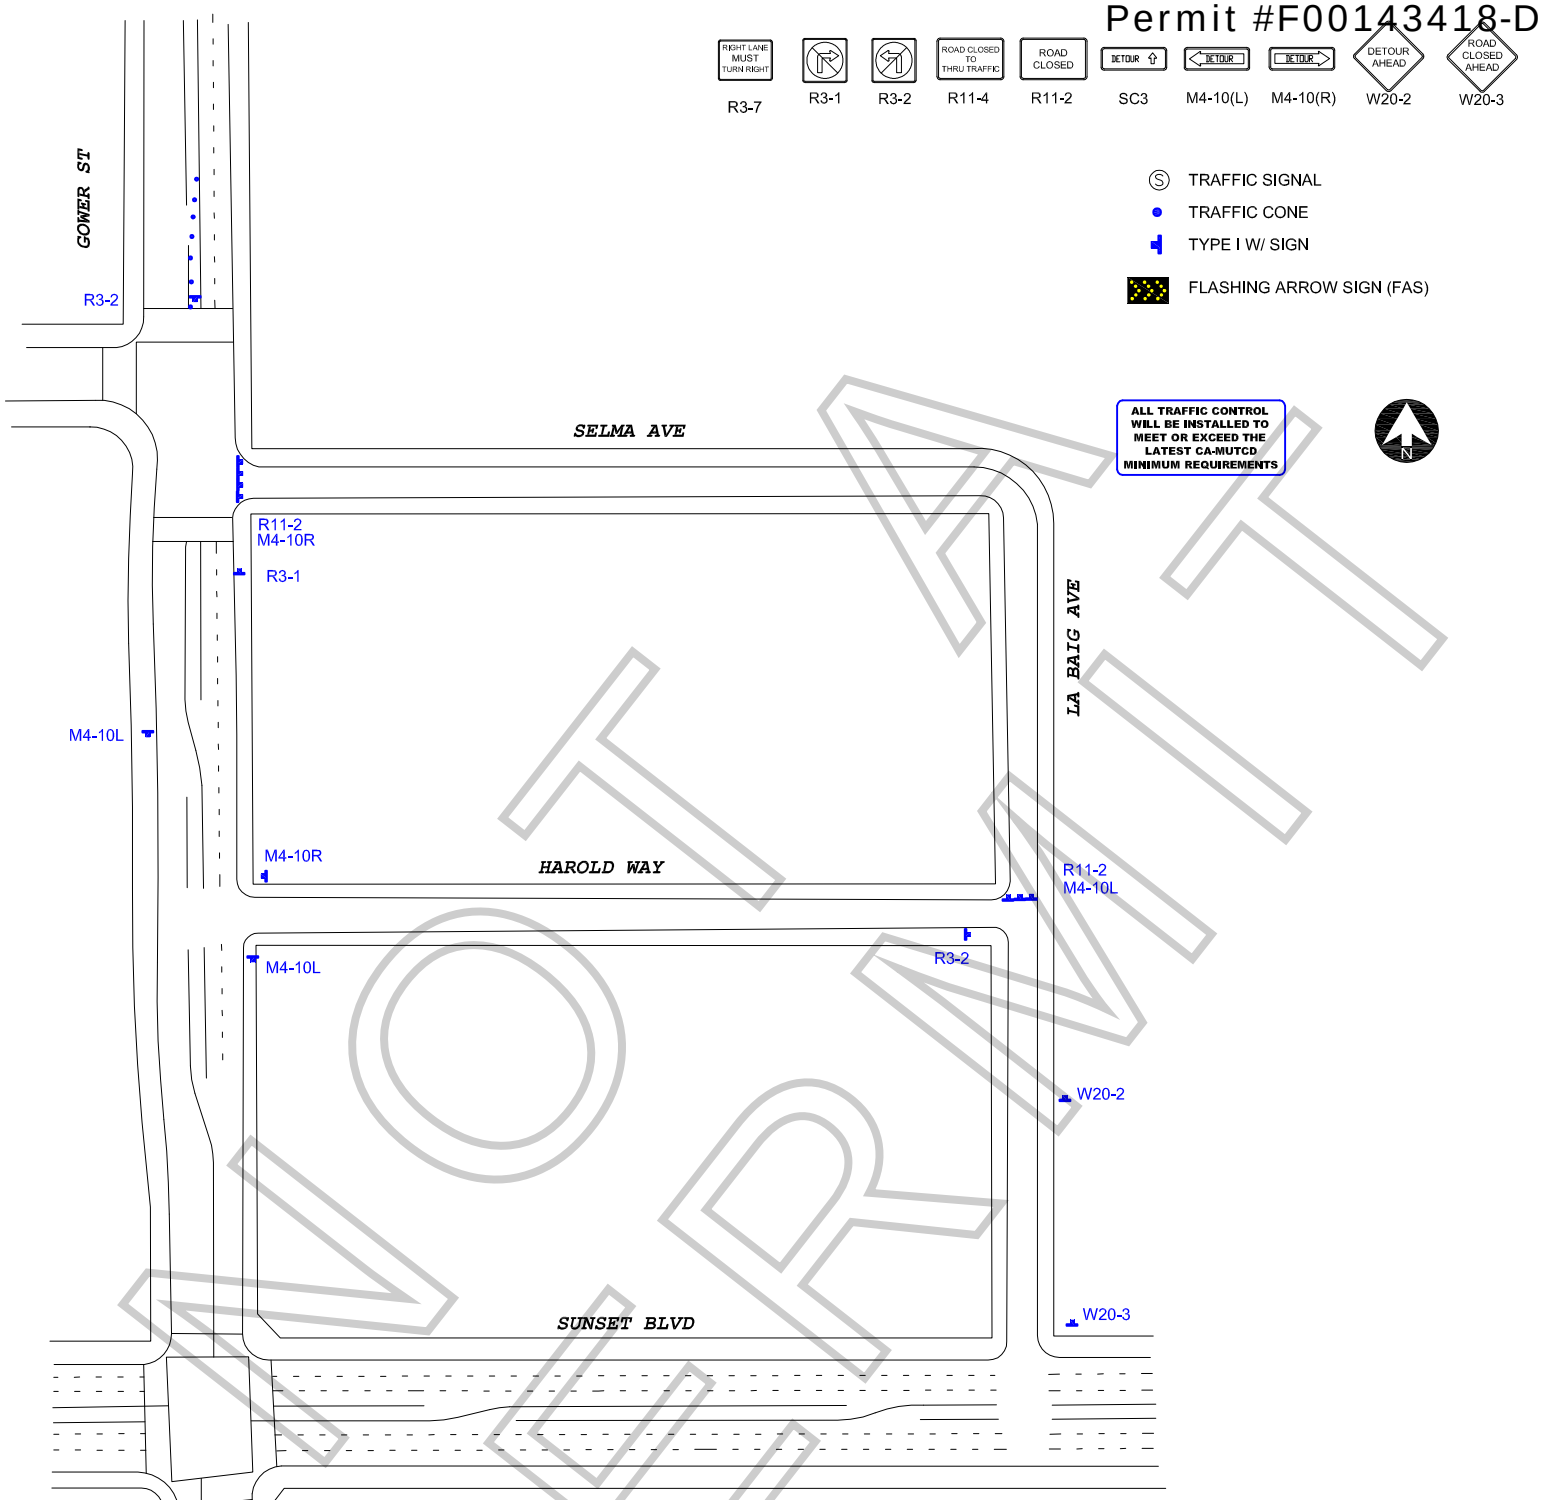

NOT A PERMIT

WORK ZONE TRAFFIC CONTROL PLAN
GENERAL NOTES

1. **DATE/TIME: 10-22-18 FROM 12:00 HOURS TO 22:00 HOURS.**

2. ALL SIGNING, STRIPING, AND TRAFFIC CONTROL DEVICES SHALL CONFORM TO THE (CURRENT) STATE OF CALIFORNIA DEPARTMENT OF TRANSPORTATION (CALTRANS) STANDARD PLANS AND STANDARD SPECIFICATIONS, CALIFORNIA MUTCD, AND ANY ADDENDUMS THERETO, AND AS SHOWN ON THESE PLANS, SYMBOLS AND ABBREVIATIONS USED ARE SHOWN ON CALTRANS STANDARD PLANS.
3. THERE WILL BE NO INTERFERENCE WITH TRAFFIC SIGNALS OR CROSSWALKS.
4. CONES WILL BE 28" MINIMUM HEIGHT AND HAVE REFLECTORIZED SLEEVES FOR NIGHT WORK.
5. POLICE WILL DIRECT TRAFFIC IF NECESSARY.

TCP FOR: WARNER BROTHER TV:
"WHAT IF"

LOCATION:
FULL CLOSURE OF LA BAIG AVE FROM HAROLD WAY TO SELMA AVE
FULL CLOSURE OF SELMA AVE FROM LA BAIG AVE TO GOWER ST
LOS ANGELES, CALIFORNIA

CONTACT: TIM BALLOU
OFFICE# 213-763-9000
CHRIS CAMPBELL
PH# 310-210-3285

JCL TRAFFIC SERVICES
(213) 622-9775
C31-CA Lic # 805357

DATE	REVISIONS	DRAFTER: MARIO MENJIVAR
		SCALE: N.T.S.
		FILM LA: MG